This map is reproduced from Ordnance Survey material with permission of Ordance Survey on behalf of the Controller of Her Majesty's Stationary Office © Crown Copyright.

Unauthorised reproduction Infringes Crown Copyright and may lead to prosecution or civil proceedings. Kingston upon Hull City Council Licence No: 100023372 2017

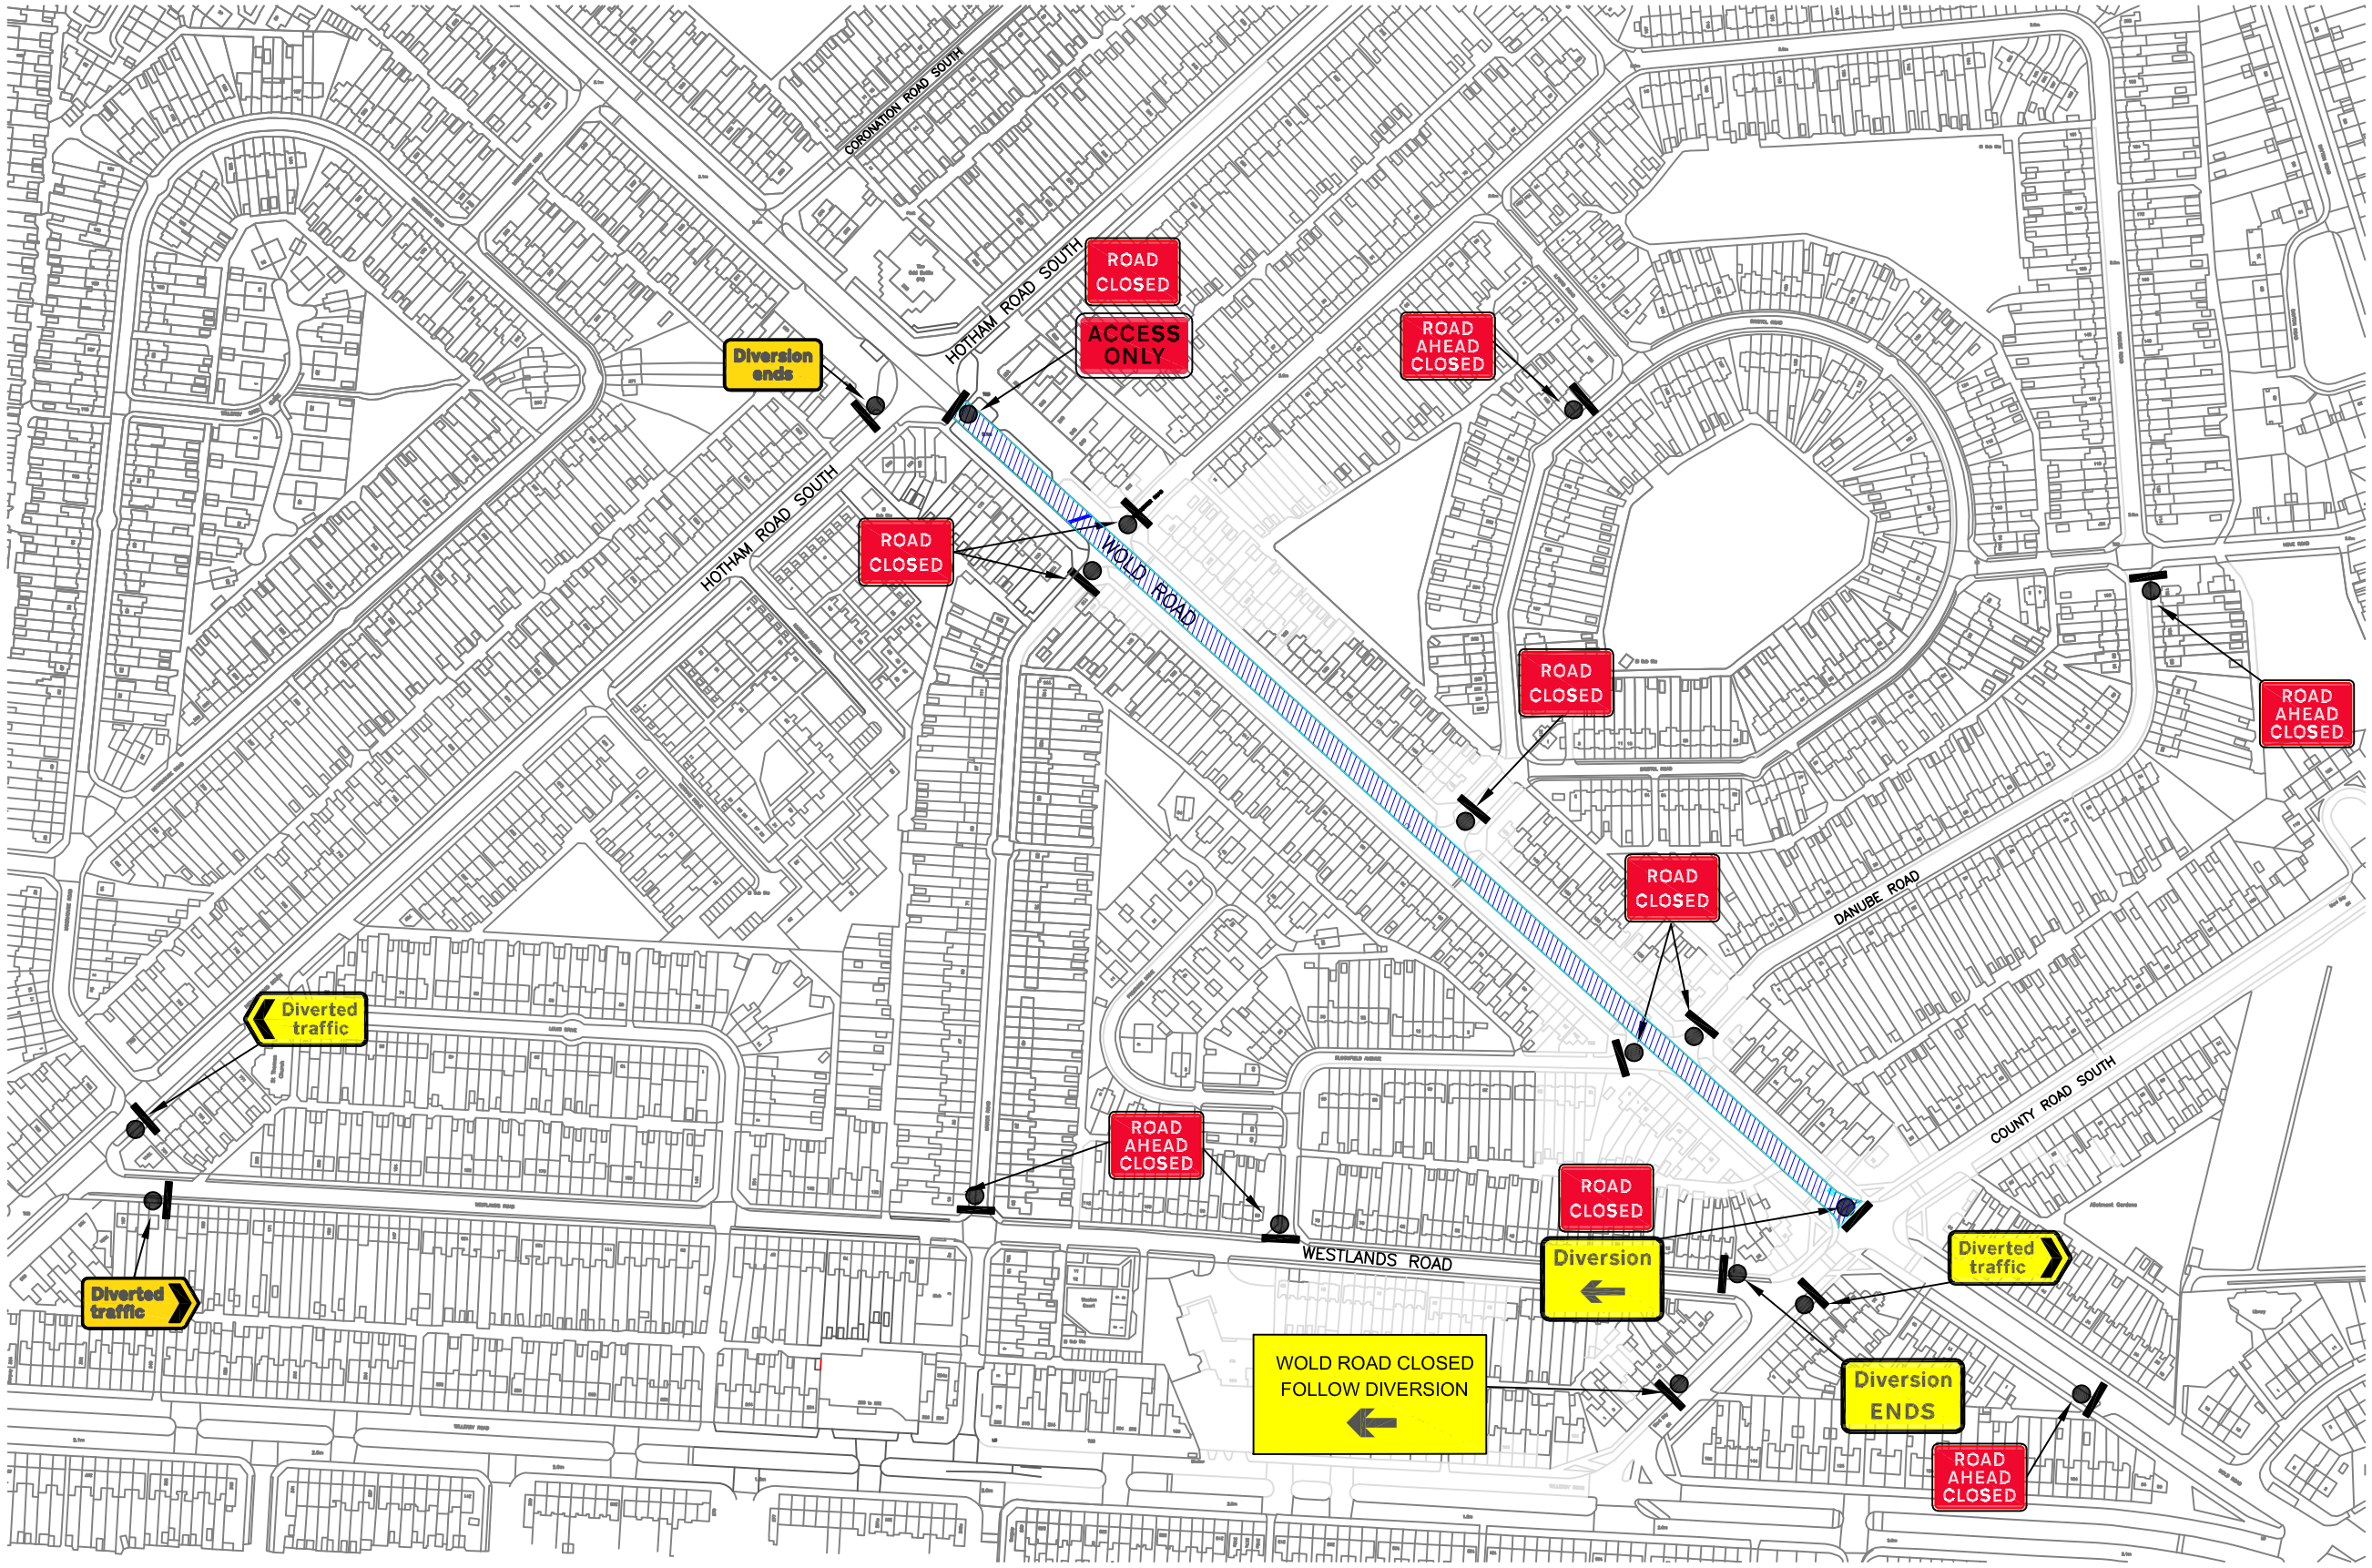

WOLD ROAD
CARRIAGEWAY WORKS

TO COMMENCE **//****
FOR 6 WEEK

ROAD CLOSED
FOLLOW DIVERSION

Notes:

Signs to be erected 2 weeks prior to works commencing, either end of works

REV.	By	Date	Description

Drawing Title:

Wold Road
Phase 2 Diversion

Scheme:

Wymersley and Wold Road
Carriageway Repairs

Hull City Council
Garry Taylor
City Manager
Major Projects and Infrastructure
Hull City Council
Earle House, Colonial Street, Hull HU2 8JY

Drawn	MKH	Checked:	
Date	Jan 19	Date: Approved:	
		Date:	
Scales:	NTS @ A3		

Drawing Number: TDT/1249/4

Rev.